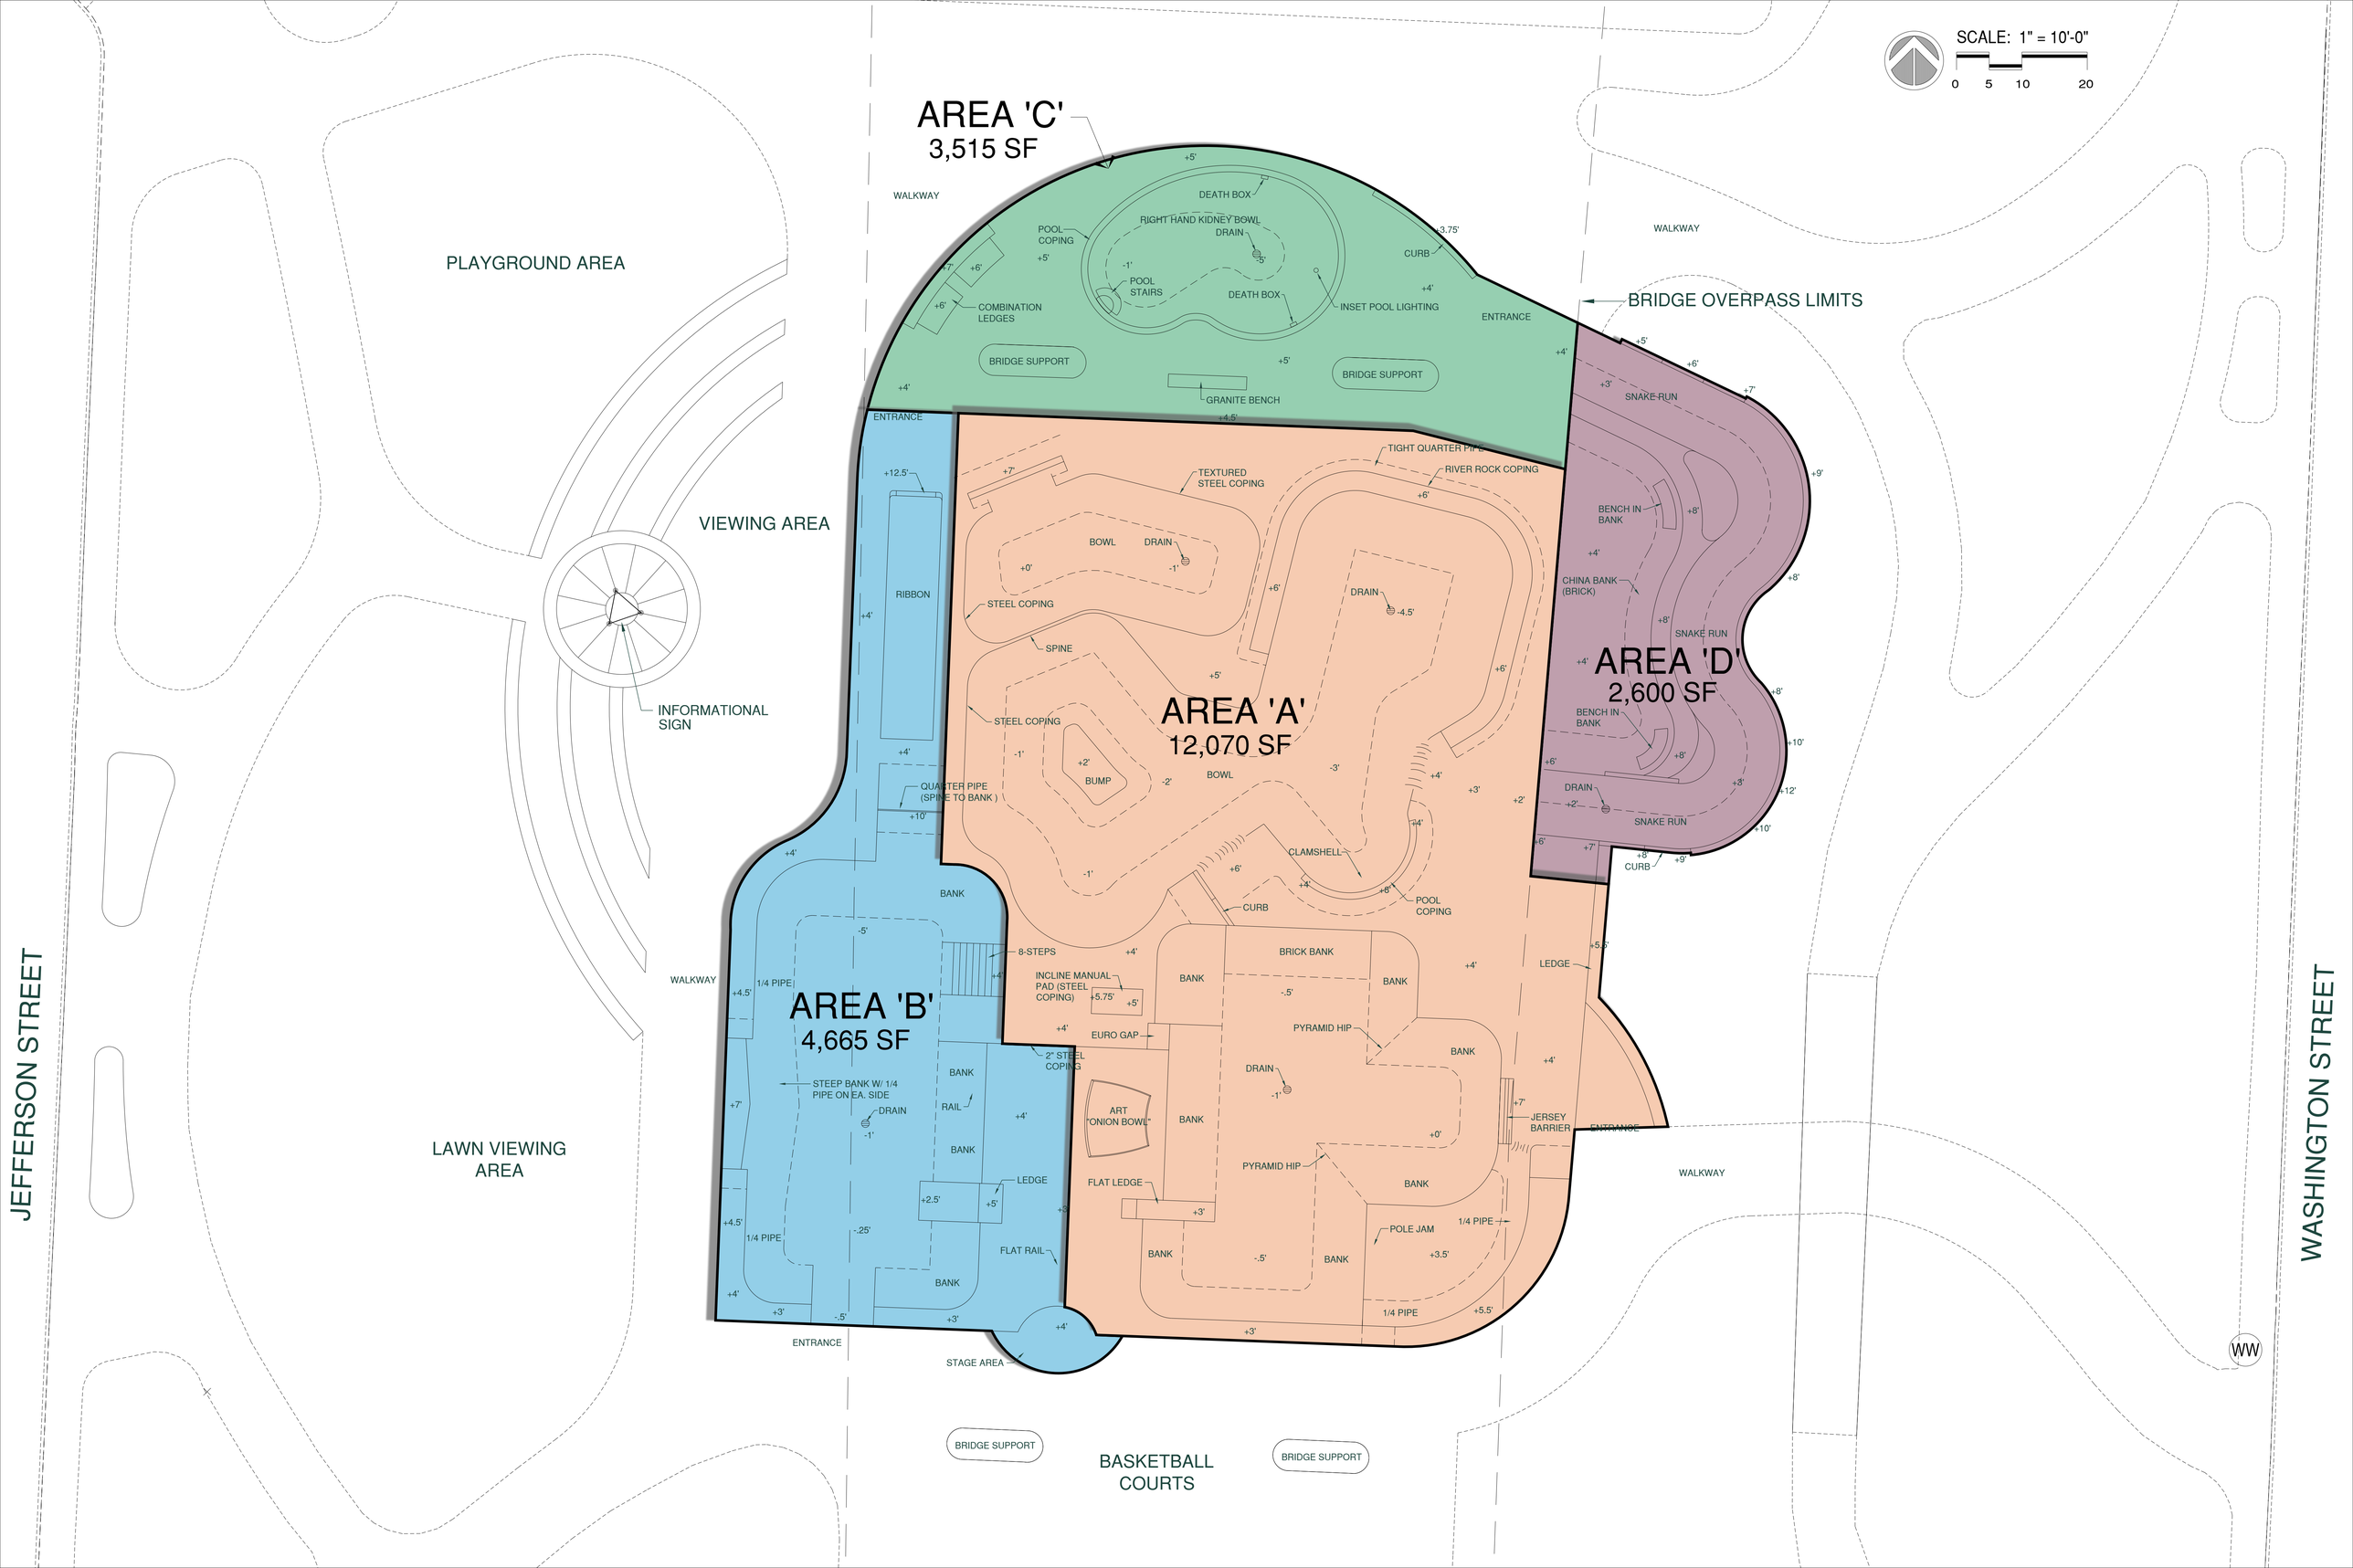
SCALE: 1" = 10'-0"
0 5 10 20
AREA 'C'
3,515 SF
AREA 'A'
12,070 SF
AREA 'B'
4,665 SF
AREA 'D'
2,600 SF
PLAYGROUND AREA
VIEWING AREA
INFORMATIONAL SIGN
LAWN VIEWING AREA
BASKETBALL COURTS
BRIDGE OVERPASS LIMITS
JEFFERSON STREET
WASHINGTON STREET
WALKWAY
ENTRANCE
STAGE AREA
BRIDGE SUPPORT
DEATH BOX
RIGHT HAND KIDNEY BOWL
DRAIN
POOL COPING
POOL STAIRS
COMBINATION LEDGES
INSET POOL LIGHTING
CURB
GRANITE BENCH
RIBBON
TEXTURED STEEL COPING
TIGHT QUARTER PIPE
RIVER ROCK COPING
BOWL
STEEL COPING
SPINE
BUMP
QUARTER PIPE (SPINE TO BANK)
CLAMSHELL
SNAKE RUN
BENCH IN BANK
CHINA BANK (BRICK)
BANK
8-STEPS
INCLINE MANUAL PAD (STEEL COPING)
1/4 PIPE
STEEP BANK W/ 1/4 PIPE ON EA. SIDE
RAIL
LEDGE
FLAT RAIL
2" STEEL COPING
EURO GAP
ART "ONION BOWL"
FLAT LEDGE
BRICK BANK
PYRAMID HIP
JERSEY BARRIER
POLE JAM
WW